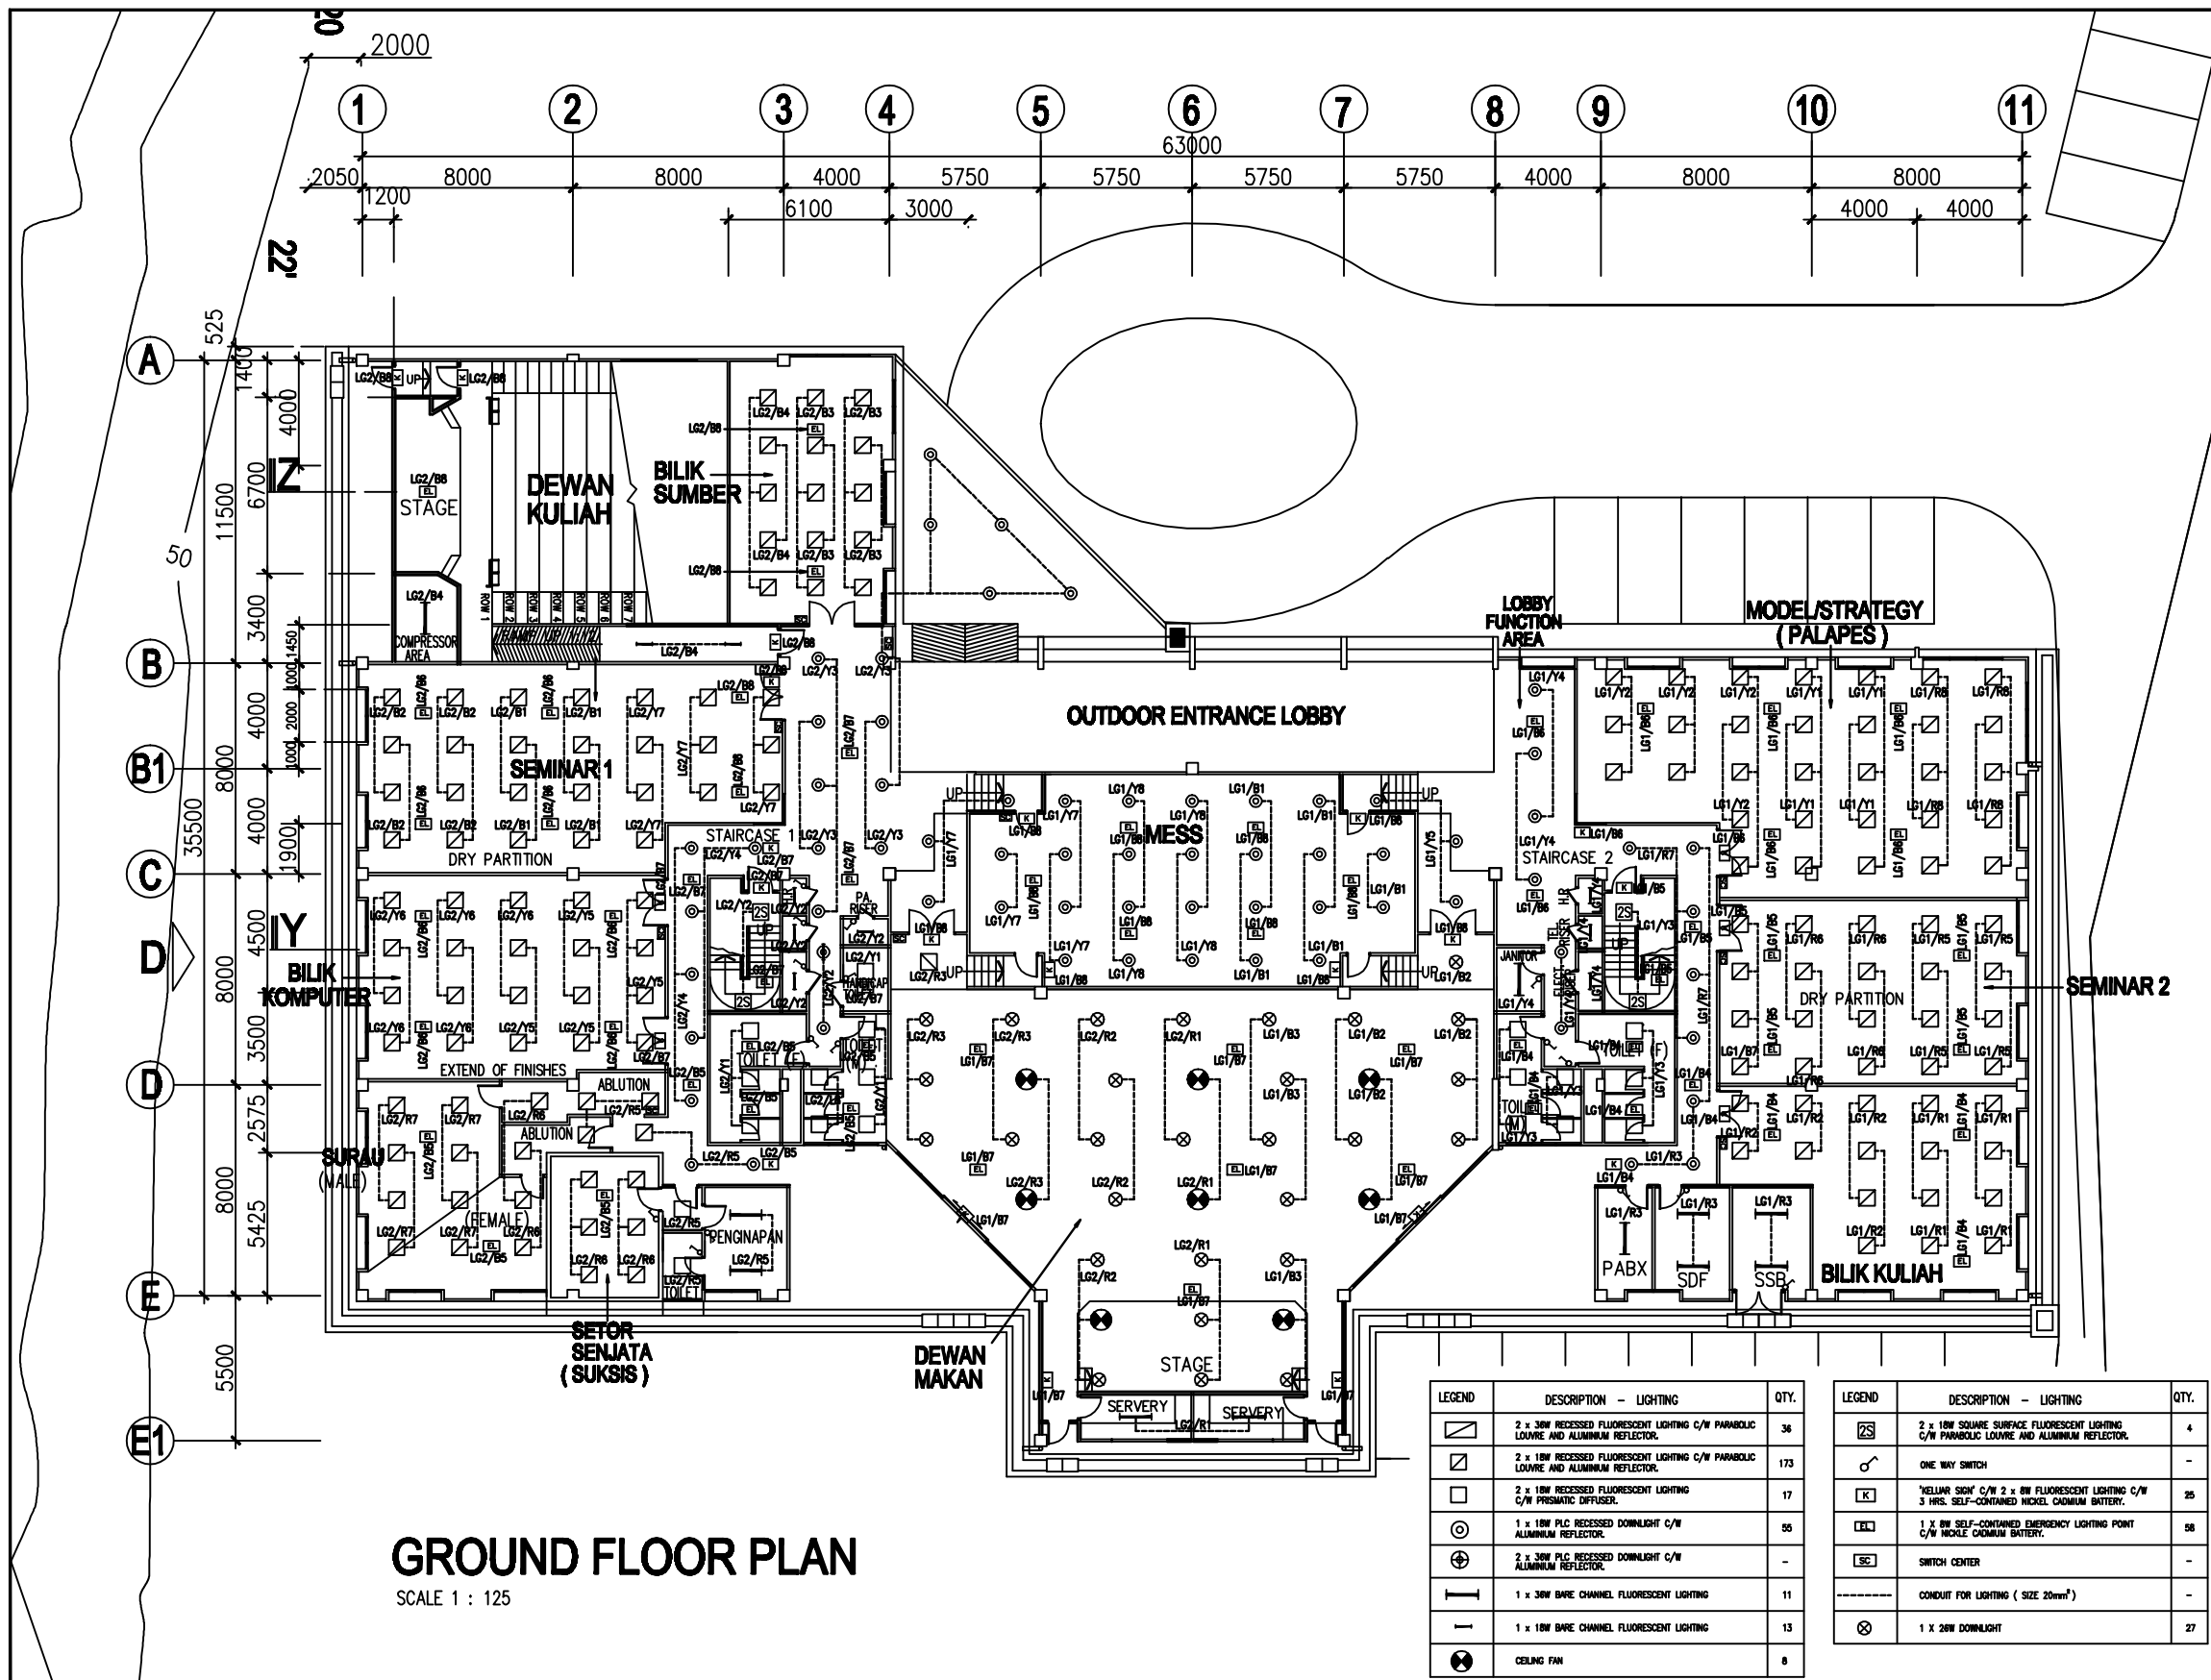

GROUND FLOOR PLAN

SCALE 1 : 125

LEGEND	DESCRIPTION – LIGHTING	QTY.
	2 x 36W RECESSED FLUORESCENT LIGHTING C/W PARABOLIC LOUVRE AND ALUMINUM REFLECTOR.	36
	2 x 18W RECESSED FLUORESCENT LIGHTING C/W PARABOLIC LOUVRE AND ALUMINUM REFLECTOR.	173
	2 x 18W RECESSED FLUORESCENT LIGHTING C/W PRISMATIC DIFFUSER.	17
	1 x 18W PLC RECESSED DOWNLIGHT C/W ALUMINUM REFLECTOR.	55
	2 x 36W PLC RECESSED DOWNLIGHT C/W ALUMINUM REFLECTOR.	–
	1 x 36W BARE CHANNEL FLUORESCENT LIGHTING	11
	1 x 18W BARE CHANNEL FLUORESCENT LIGHTING	13
	CEILING FAN	8

LEGEND	DESCRIPTION – LIGHTING	QTY.
2S	2 x 18W SQUARE SURFACE FLUORESCENT LIGHTING C/W PARABOLIC LOUVRE AND ALUMINUM REFLECTOR.	4
	ONE WAY SWITCH	–
K	'KELUAR SIGN' C/W 2 x 8W FLUORESCENT LIGHTING C/W 3 HRS. SELF-CONTAINED NICKEL CADMIUM BATTERY.	25
EL	1 X 8W SELF-CONTAINED EMERGENCY LIGHTING POINT C/W NICKLE CADMIUM BATTERY.	58
SC	SWITCH CENTER	–
	CONDUIT FOR LIGHTING (SIZE 20mm^2)	–
	1 X 26W DOWNLIGHT	27

Nota:

Tarikh	Ulasan

AS - BUILT DRAWING

Pemilik

UNIVERSITI KEBANGSAAN MALAYSIA
JABATAN PENGURUSAN PEMBANGUNAN,
UNIVERSITI KEBANGSAAN MALAYSIA,
43600 UKM BANGI, SELANGOR DARUL EHSAN
TEL : 03-8921 5500 FAX : 03-8925 5051

Main Kontraktor

FM DEVELOPMENT SDN.BHD.
NO.10,TINGKAT FM BANGUNAN,
PERSIARAN BANGUNAN CENTRAL,
JALAN DAMANSARA JAYA,
46000 PETALING JAYA
TEL : 03-7955 1011 FAX : 03-7955 1010

Jurutera Struktur & sivil

BESTARI CONSULTING ENGINEERS
NO.10, JALAN 1/77D,
MEDAN PUTRA BUSINESS CENTRE, DAMAI MANJALARA,
52200 KUALA LUMPUR.
TEL : 03-6277 7900 FAX : 03-6272 7021

Jurutera Mekanikal & Elektrikal

PERUNDING ALIF BERSATU
10-3 22nd Floor, PLAZA ARA PARK,
47600 UEP SUBANG JAYA, SELANGOR DARUL EHSAN, MALAYSIA.
TEL : 603-5634 7000, 5634 5400 FAX : 603-5634 7001
E-MAIL : alif_bersatu@yahoo.com

Jurukur Bahan

JURUUKUR BAHAN UTAMA
NO.5200-2, MEZZO 2,
JALAN DAMAI 2/2, TAMAN SERAYAT,
56100 KUALA LUMPUR
TEL : 03-9100 0000 FAX : 03-9107 0000

Arkitek

ADC AKITEK SDN
PERUNDING SEMBANA DAN PEMBANGUNAN ARCHITECTS AND DEVELOPMENT CONSULTANTS
SUK BANGUNAN ZKAY, JALAN RAJA ALANG, KAMPONG BARU, 50300
KUALA LUMPUR, MALAYSIA Tel : 03-2691 6755 Fax : 03-2691 2745

Kontraktor Elektrik :

KEJURUTERAAN MEGAJAMING SDN BHD
NO 56A, JALAN PS 8, BANDAR PUTERI PUCHONG,
47100 PUCHONG, SELANGOR
MALAYSIA DARUL EHSAN.
TEL : 03-8060 4888
FAX : 03-8061 3888
Email : megajaming@streamyx.com

Tajuk Projek

CADANGAN MEMBINA BANGUNAN PALAPES DAN SUKSIS, UNIVERSITI KEBANGSAAN MALAYSIA, BANGI, SELANGOR DARUL EHSAN.

Tajuk Lukisan

ELECTRICAL SERVICES

LIGHTING LAYOUT

GROUND FLOOR PLAN

Dilukis Oleh	TAMIMI
Disemak Oleh	MR. GHAN
Skala	AS SHOWN
Tarikh	MARCH 2011

No. Lukisan :
AB/UKM/FM/DESB/PAB/0145/07/E/01