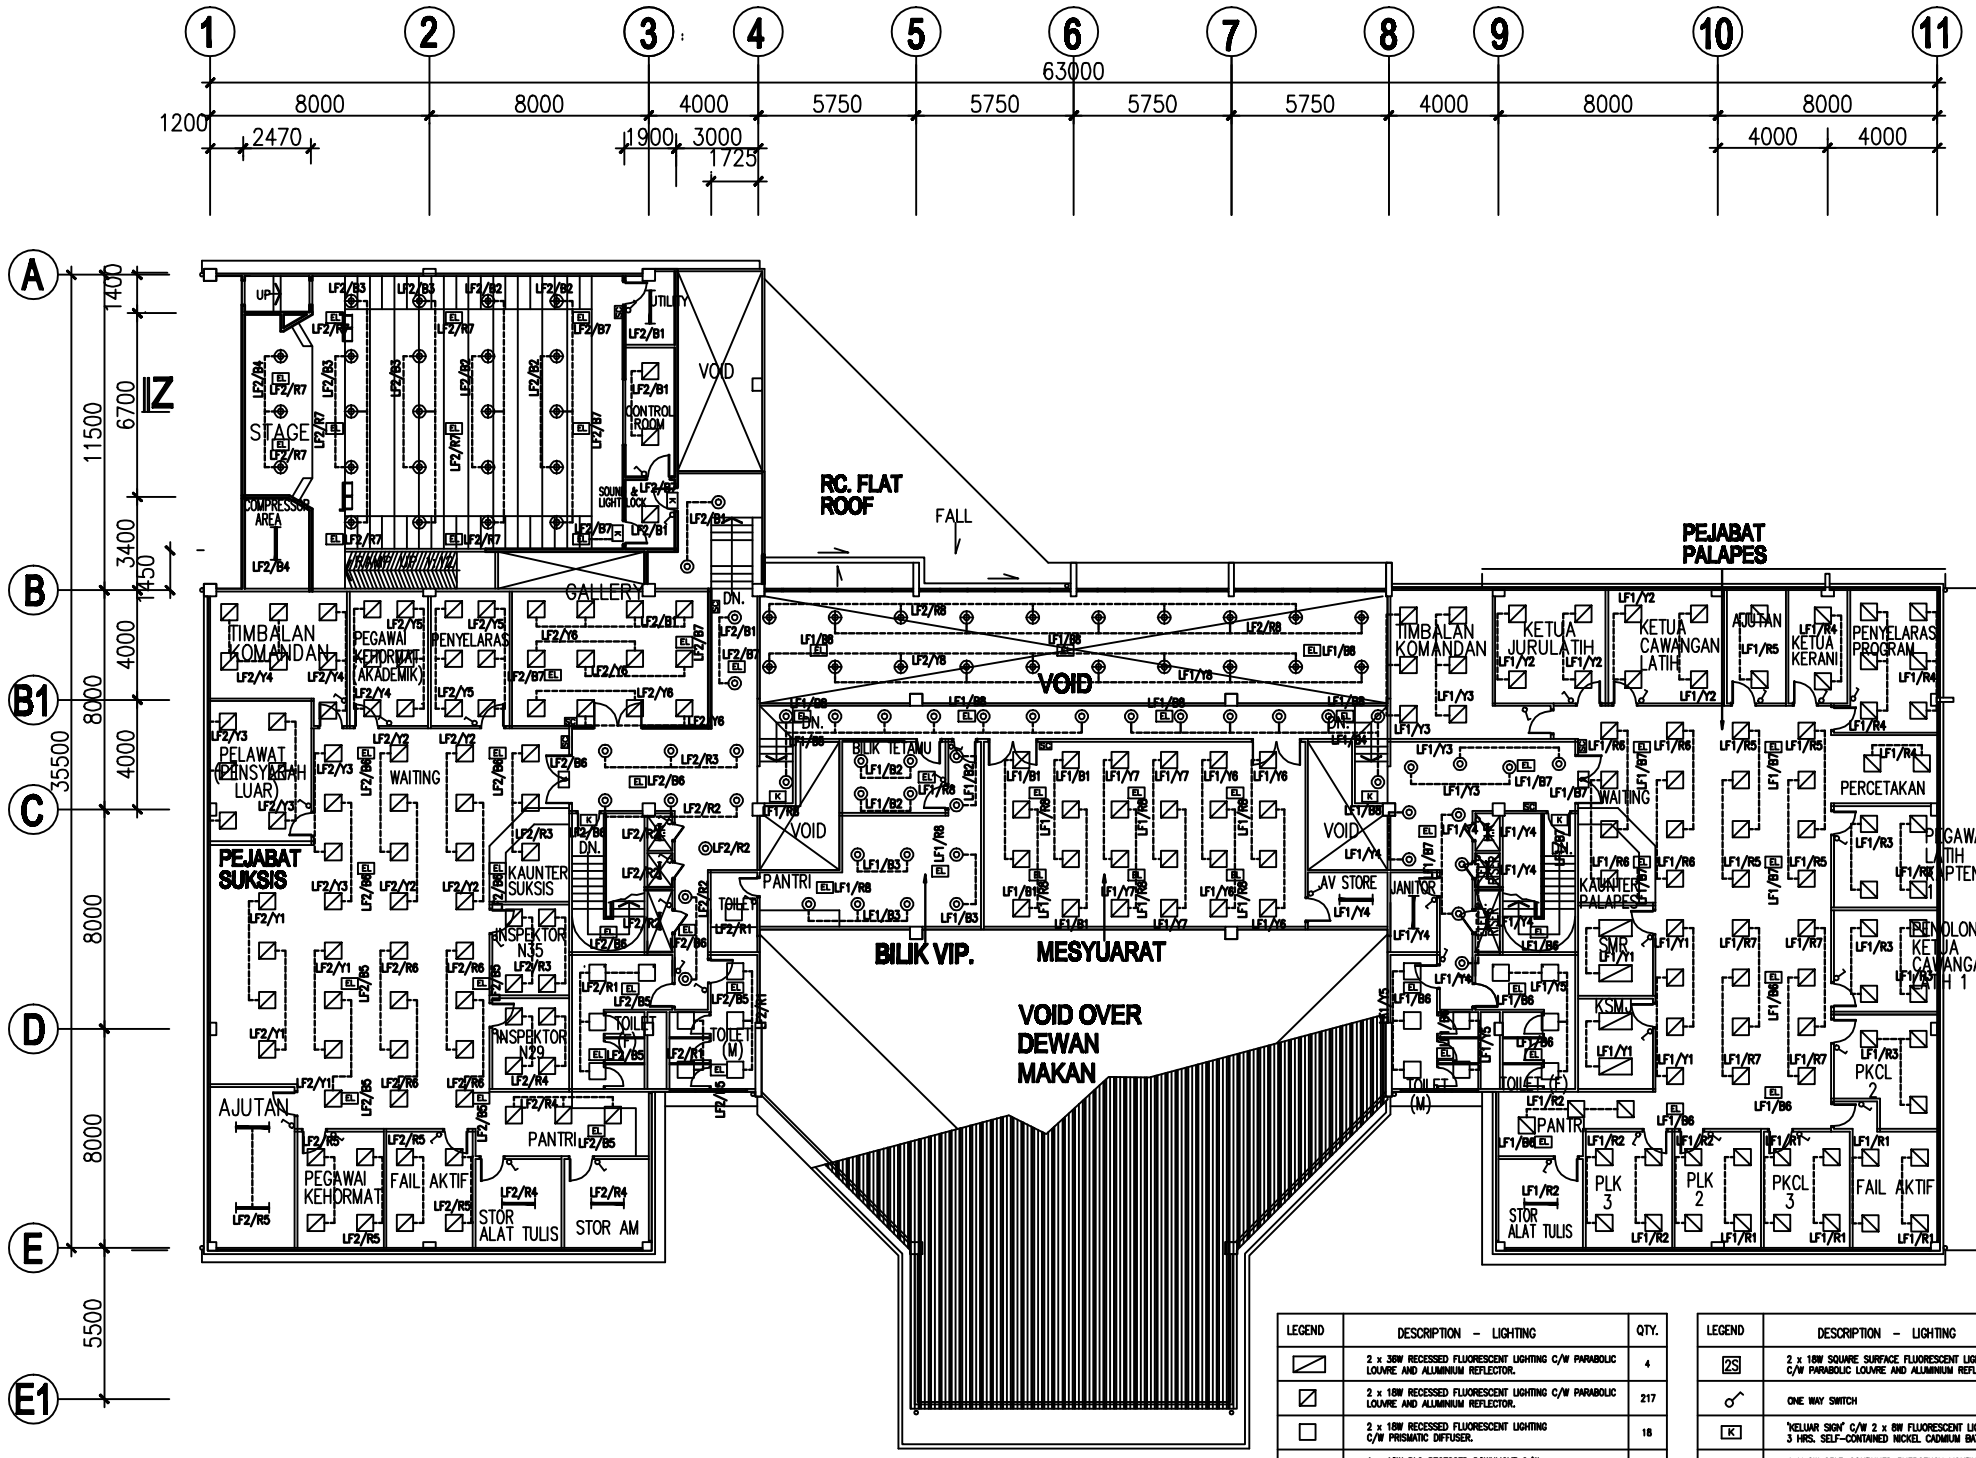

1 ST.FLOOR PLAN

SKALA: 1 : 125

LEGEND	DESCRIPTION – LIGHTING	QTY.
	2 x 36W RECESSED FLUORESCENT LIGHTING C/W PARABOLIC LOUVRE AND ALUMINIUM REFLECTOR.	4
	2 x 18W RECESSED FLUORESCENT LIGHTING C/W PARABOLIC LOUVRE AND ALUMINIUM REFLECTOR.	217
	2 x 18W RECESSED FLUORESCENT LIGHTING C/W PRISMATIC DIFFUSER.	18
	1 x 18W PLC RECESSED DOWNLIGHT C/W ALUMINIUM REFLECTOR.	28
	2 x 36W PLC RECESSED DOWNLIGHT C/W ALUMINIUM REFLECTOR.	43
	1 x 36W BARE CHANNEL FLUORESCENT LIGHTING	10
	1 x 18W BARE CHANNEL FLUORESCENT LIGHTING	8

LEGEND	DESCRIPTION – LIGHTING	QTY.
2S	2 x 18W SQUARE SURFACE FLUORESCENT LIGHTING C/W PARABOLIC LOUVRE AND ALUMINIUM REFLECTOR.	-
	ONE WAY SWITCH	-
K	'KELUAR SIGN' C/W 2 x 6W FLUORESCENT LIGHTING C/W 3 HRS. SELF-CONTAINED NICKEL CADMIUM BATTERY.	8
EL	1 X 8W SELF-CONTAINED EMERGENCY LIGHTING POINT C/W NICKLE CADMIUM BATTERY.	60
SC	SWITCH CENTER	-
--------	CONDUIT FOR LIGHTING (SIZE 20mm^2)	-

Nota:

Tarikh	Ulasan

AS - BUILT DRAWING

Pemilik

UNIVERSITI KEBANGSAAN MALAYSIA
BAHAGIAN PENGURUSAN PEMBANGUNAN,
UNIVERSITI KEBANGSAAN MALAYSIA,
43600 UKM BANGI, SELANGOR DARUL EHSAN
TEL : 03-8921 5500 FAX : 03-8925 5051

Main Kontraktor

FM DEVELOPMENT SDN.BHD.
NO.10,JALAN FM SULONG,
PERSIARAN SUNGAI CHOW,
TAMAN DESTINI JAYA,
68000 AMPANG
TEL : 03-4252 1011 FAX : 03-4251 1010

Jurutera Struktur & sivil

BESTARI CONSULTING ENGINEERS
NO.15, JALAN 1/90B
MIDAN PUTRA BUSINESS CENTRE, DAERAH MANJALARA,
53300 KUALA LUMPUR
TEL : 03-6277 7900 FAX : 03-6276 7401

Jurutera Mekanikal & Elektrikal

PERUNDING ALIF BERSATU (Co.No.[illegible])
[illegible]
13-2 (2nd Floor), JALAN [illegible],
47600 UEP SUBANG JAYA, SELANGOR DARUL EHSAN, MALAYSIA
TEL : 603-5634 7000, 5634 8400 FAX : 603-5634 7001
E-MAIL: alif_bersatu@yahoo.com

Jurukur Bahan

JURUUKUR BAHAN UTAMA
NO.[illegible]-C, MENGO 3
JALAN BANDAR 15, TAMAN MERDEKA,
56100 KUALA LUMPUR
TEL : 03-9100 0000 FAX : 03-4107 0000

Arkitek

ADC AKITEK SDN
PERUNDING SEMBINA DAN PEMBANGUNAN ARCHITECTS AND DEVELOPMENT CONSULTANTS
5IM BANGUNAN ZKAY, JALAN RAJA ALANG, KAMPONG BARU, 50300
KUALA LUMPUR, MALAYSIA Tel : 03-2691 6755 Fax : 03-2691 2745

Kontraktor Elektrik :

KEJURUTERAAN MEGALAMENG SDN BHD
NO 94A, JALAN[illegible] 8, [illegible]
47100 PUCHONG, SELANGOR
[illegible]
TEL :[illegible]
FAX:[illegible]
Email : [illegible]

Tajuk Projek

CADANGAN MEMBINA BANGUNAN PALAPES DAN SUKSIS, UNIVERSITI KEBANGSAAN MALAYSIA, BANGI, SELANGOR DARUL EHSAN.

Tajuk Lukisan

ELECTRICAL SERVICES

LIGHTING LAYOUT

1ST. FLOOR PLAN

Dilukis Oleh	TAMIMI
Disemak Oleh	MR. GHAN
Skala	AS SHOWN
Tarikh	MARCH 2011

No. Lukisan :
AB/UKM/FM/DESB/PAB/0145/07/E/02