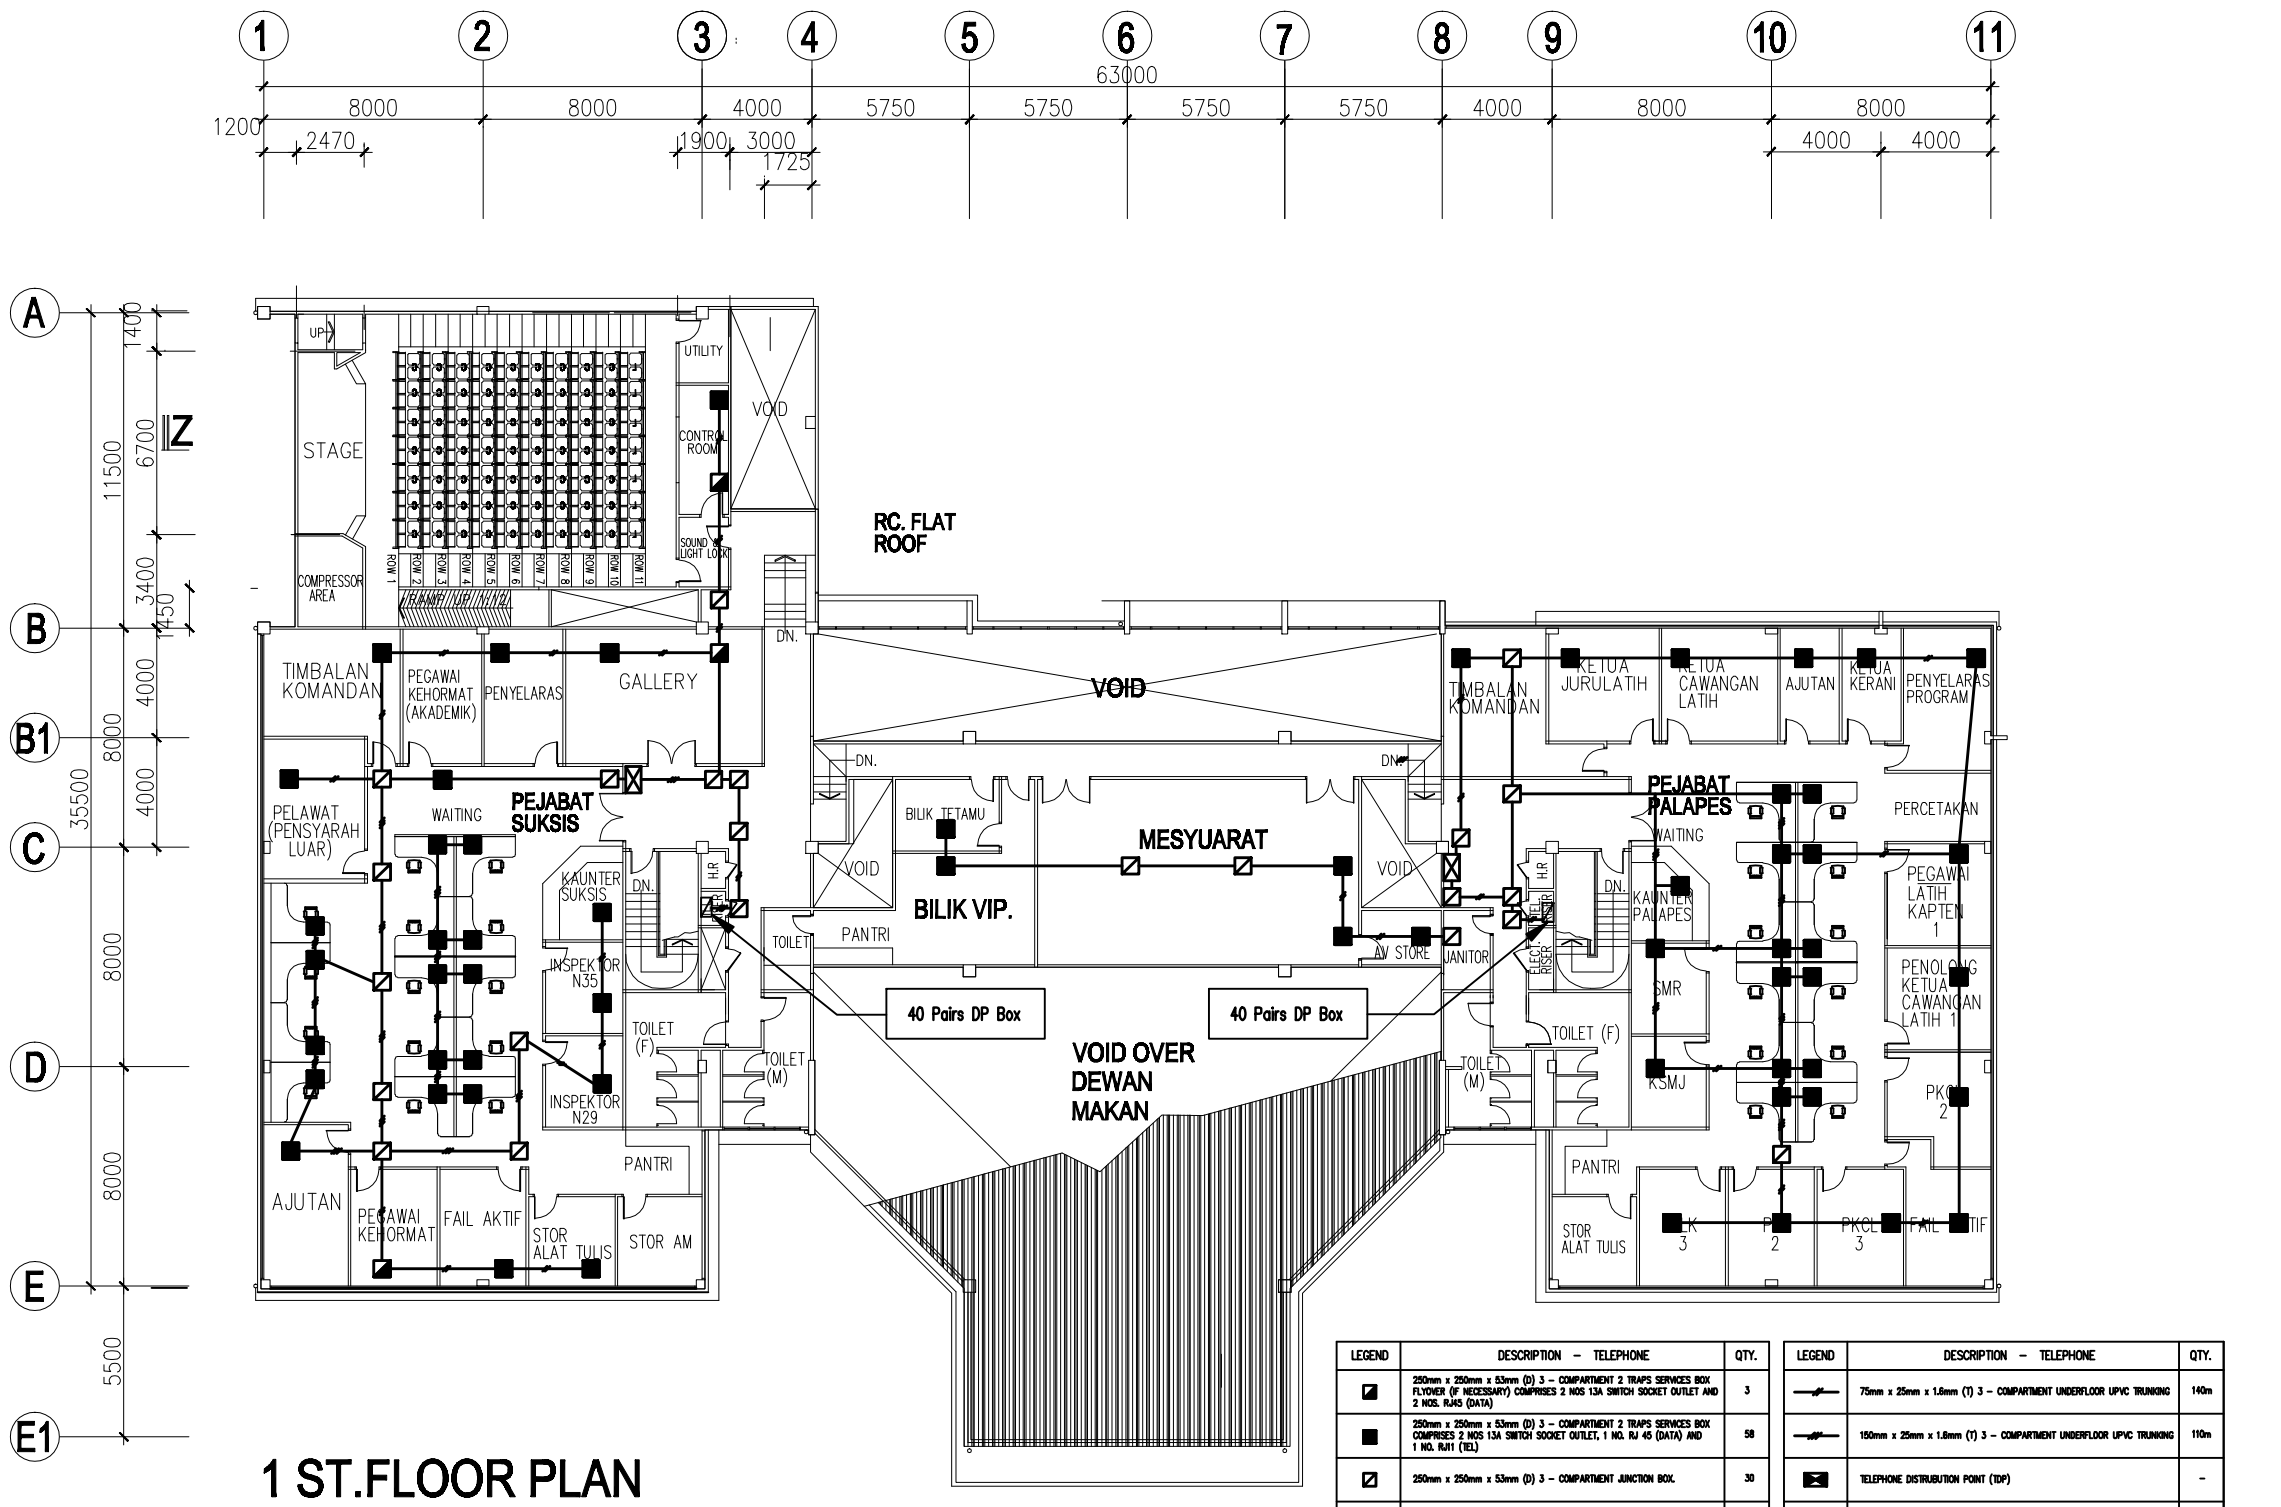

1 ST.FLOOR PLAN

SKALA: 1 : 125

LEGEND	DESCRIPTION – TELEPHONE	QTY.
	250mm x 250mm x 53mm (D) 3 – COMPARTMENT 2 TRAPS SERVICES BOX FLYOVER (IF NECESSARY) COMPRISES 2 NOS 13A SWITCH SOCKET OUTLET AND 2 NOS. RJ45 (DATA)	3
	250mm x 250mm x 53mm (D) 3 – COMPARTMENT 2 TRAPS SERVICES BOX COMPRISES 2 NOS 13A SWITCH SOCKET OUTLET, 1 NO. RJ 45 (DATA) AND 1 NO. RJ11 (TEL)	58
	250mm x 250mm x 53mm (D) 3 – COMPARTMENT JUNCTION BOX.	30
	PUBLIC PHONE	–
	50mm x 25mm M.S TEL TRUNKING TO RUN ABOVE CEILING	

LEGEND	DESCRIPTION – TELEPHONE	QTY.
	75mm x 25mm x 1.6mm (T) 3 – COMPARTMENT UNDERFLOOR UPVC TRUNKING	140m
	150mm x 25mm x 1.6mm (T) 3 – COMPARTMENT UNDERFLOOR UPVC TRUNKING	110m
	TELEPHONE DISTRUBUTION POINT (TDP)	–
	TRUNKING DROP FROM CEILING AGAINST THE WALL	2
	DATA POINT BOX	2

Nota:	
Tarikh	Ulasan

AS - BUILT DRAWING

Pemilik

UNIVERSITI KEBANGSAAN MALAYSIA
JABATAN PENGURUSAN PEMBANGUNAN,
UNIVERSITI KEBANGSAAN MALAYSIA,
43600 UKM BANGI, SELANGOR DARUL EHSAN
TEL : 03-8921 5500 FAX : 03-8925 5051

Main Kontraktor

FM DEVELOPMENT SDN.BHD.
NO.10,TINGKAT FM BUILDING,
PERSIARAN BUSINESS CENTRAL,
JALAN SUNGAI BESI,
55300 KUALA LUMPUR
TEL : 03-4021 1011 FAX : 03-4021 1010

Jurutera Struktur & sivil

BESTARI CONSULTING ENGINEERS
NO.10, JALAN 1/109
MIDAN PUTRA BUSINESS CENTRE, DAMAR MANJALARA,
52200 KUALA LUMPUR
TEL : 03-6277 7900 FAX : 03-6276 7921

Jurutera Mekanikal & Elektrikal

PERUNDING ALIF BERSATU
NO.2-2(2nd Floor), JALAN USJ 25/1,
47650 SUBANG JAYA, SELANGOR DARUL EHSAN, MALAYSIA.
TEL : 603-8024 7000, 8024 8400 FAX : 603-8024 7001
E-MAIL : alif_bersatu@yahoo.com

Jurukur Bahan

JURUUKUR BAHAN UTAMA
NO.2026-C, MEZZO 2,
JALAN BANDAR 13, TAMAN BERJAYA,
46100 PETALING JAYA
TEL : 03-7960 9988 FAX : 03-7960 9989

Arkitek

ADC AKITEK SDN
PERUNDING SEMBANA DAN PEMBANGUNAN ARCHITECTS AND DEVELOPMENT CONSULTANTS
SIM BANGUNAN ZIKAT, JALAN RAJA ALANG, KAMPONG BARU, 50300
KUALA LUMPUR, MALAYSIA Tel : 03-2691 6755 Fax : 03-2691 2745

Kontraktor Elektrik :

KEJURUTERAAN MEGAJARING SDN BHD
NO 56A, JALAN PU 9, BANDAR PUCHONG UTAMA,
47100 PUCHONG, SELANGOR.
TEL : 03-8060 4888
FAX : 03-8060 3888
Email : megajaring@hotmail.com

Tajuk Projek

CADANGAN MEMBINA BANGUNAN PALAPES DAN SUKSIS, UNIVERSITI KEBANGSAAN MALAYSIA, BANGI, SELANGOR DARUL EHSAN.

Tajuk Lukisan

TELEPHONE SERVICES

TELEPHONE LAYOUT

1ST. FLOOR PLAN

Dilukis Oleh	TAMIMI
Disemak Oleh	MR. GHAN
Skala	AS SHOWN
Tarikh	MARCH 2011

No. Lukisan :
AB/UKM/FM/DESB/PAB/0145/07/T/03